Tree Palette

Green Mountain Maple

Red Sunset Maple

Swamp White Oak

Skyline Honeylocust

River Birch

Bald Cypress

Greenspire Linden

Tulip Poplar

Legend

- Existing Tree
- Existing Evergreen Tree
- Existing Flowering Tree
- Existing Tree - Remove
- New Tree
- New Evergreen Tree
- New Flowering Tree

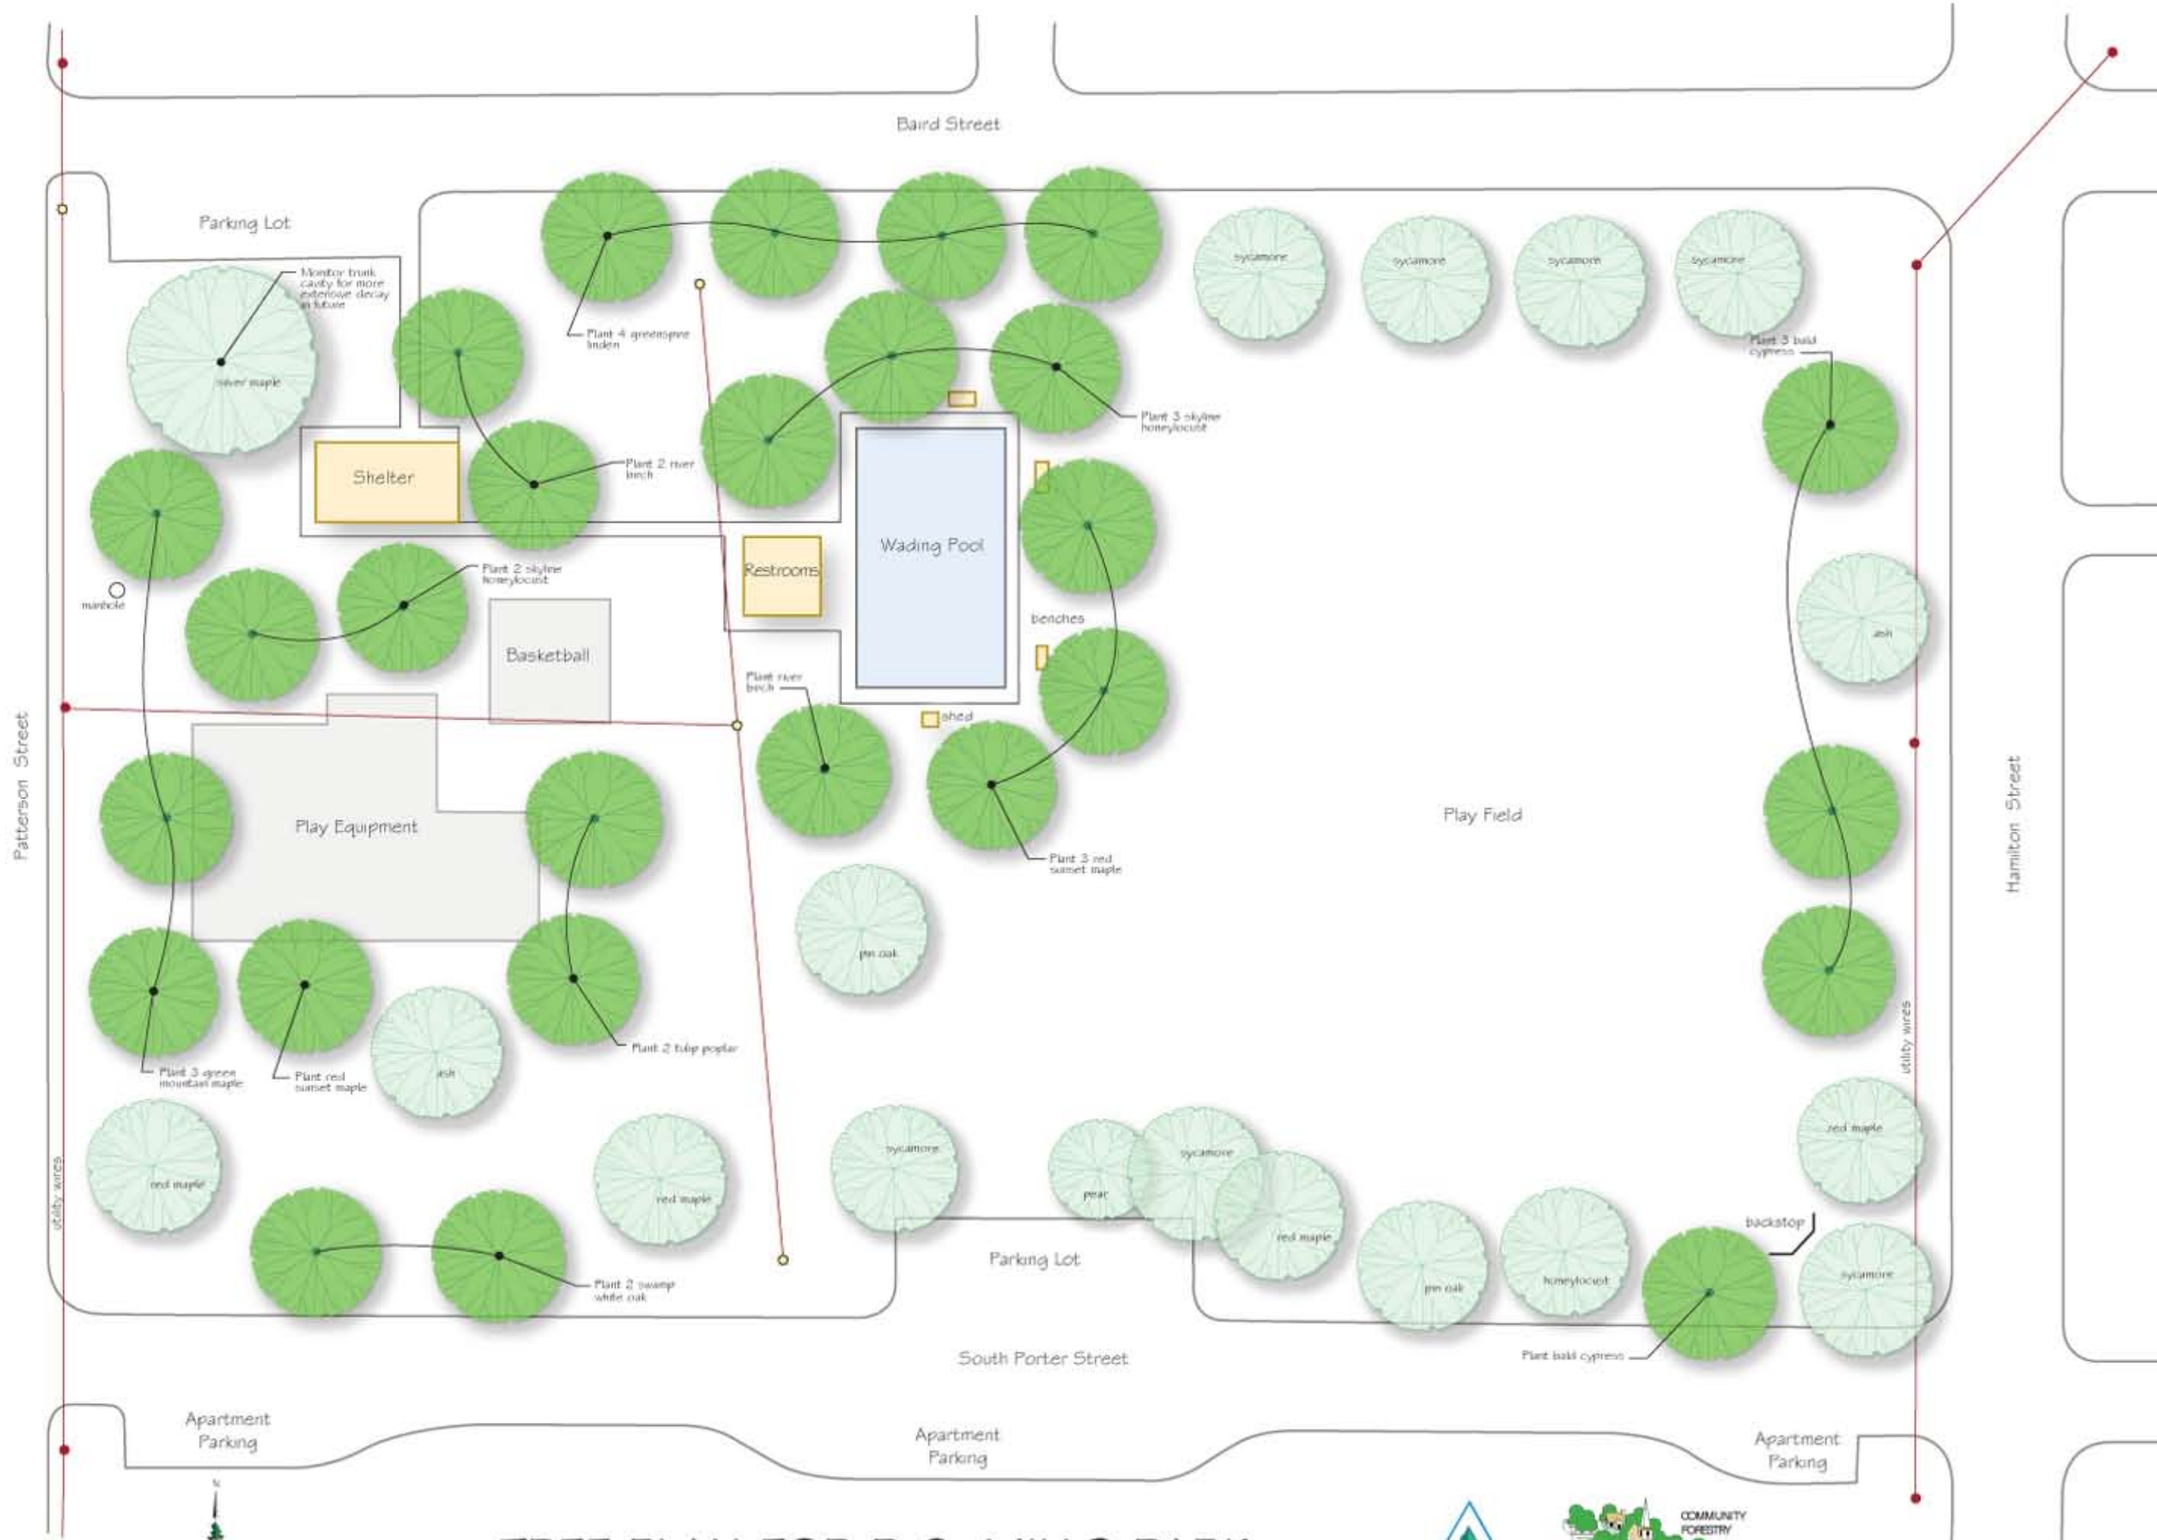

TREE PLAN FOR P.C. MILLS PARK

Kirksville, Missouri November, 2011 Scale: 1"=40'

40 20 0 40 80
Scale: 1"=40'

COMMUNITY FORESTRY
FORESTRY DIVISION
Missouri Department of Conservation